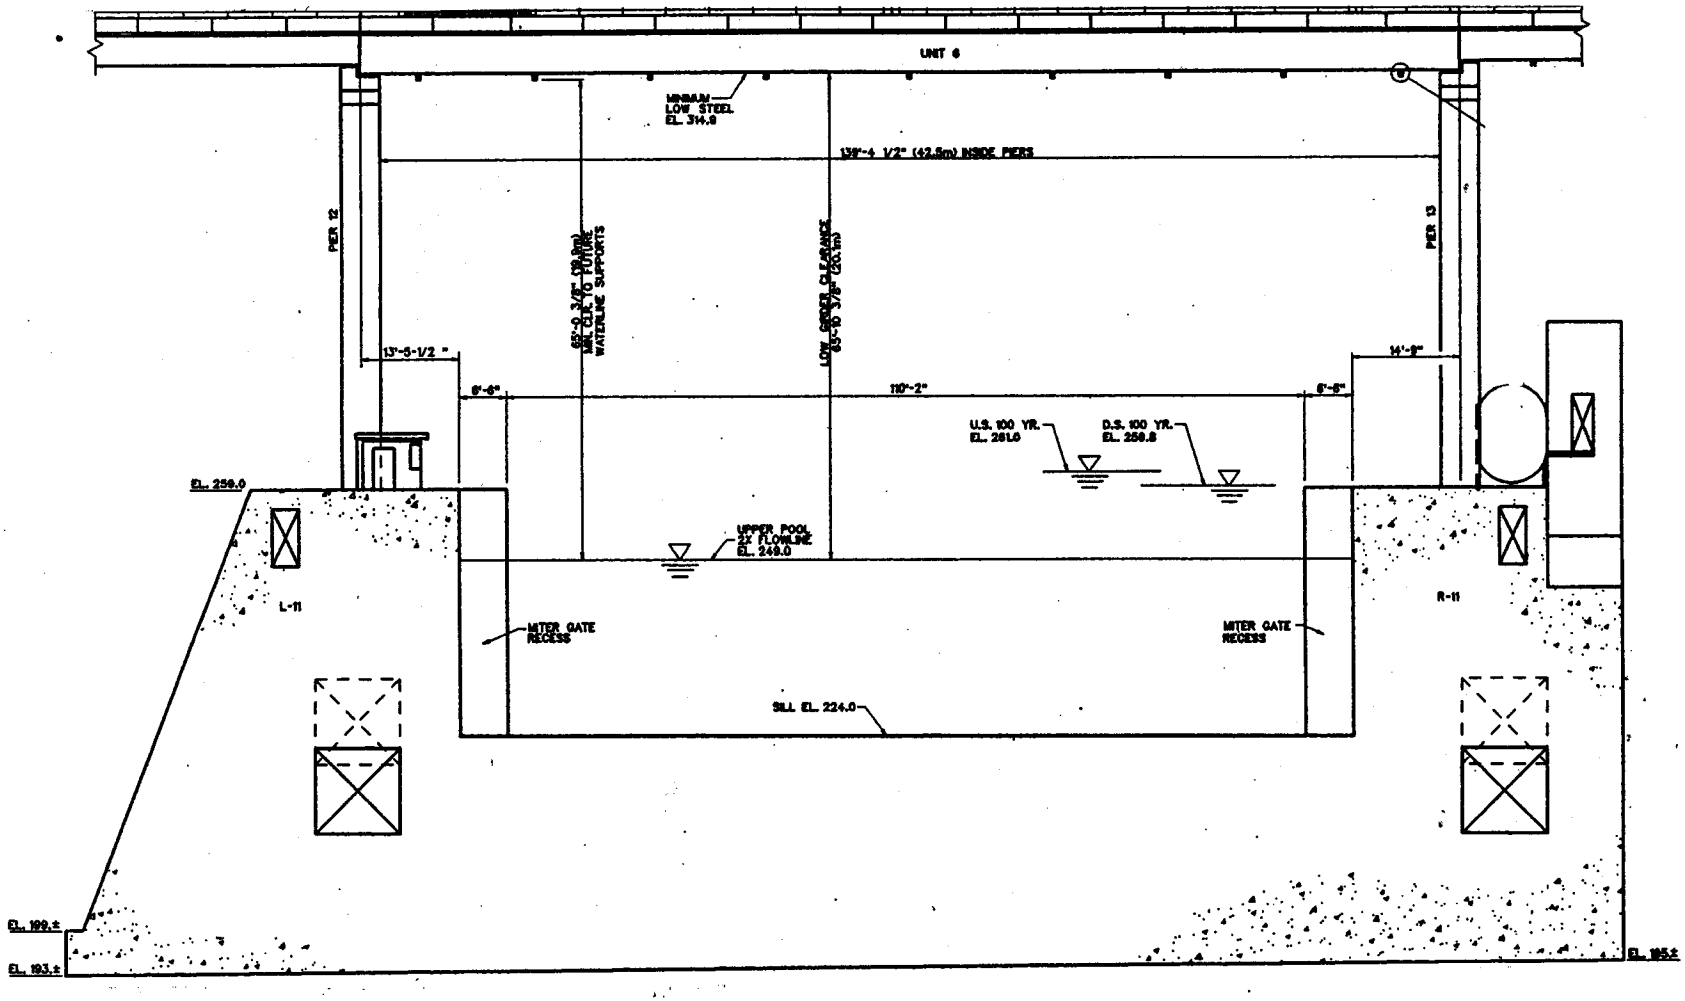

BRIDGE ELEVATION AT LOCK

SCALE: 1/8" = 1'-0"

PROPOSED PEDESTRIAN/BICYCLE BRIDGE
OVER MURRAY LOCK AND DAM
McCLELLAN-KERR ARKANSAS RIVER NAVIGATION SYSTEM
MILE 125.4 (201.8 km)
AT LITTLE ROCK, PULASKI COUNTY, ARKANSAS
APPLICATION BY
LITTLE ROCK DISTRICT, CORPS OF ENGINEERS

DATE : FEBRUARY 2004