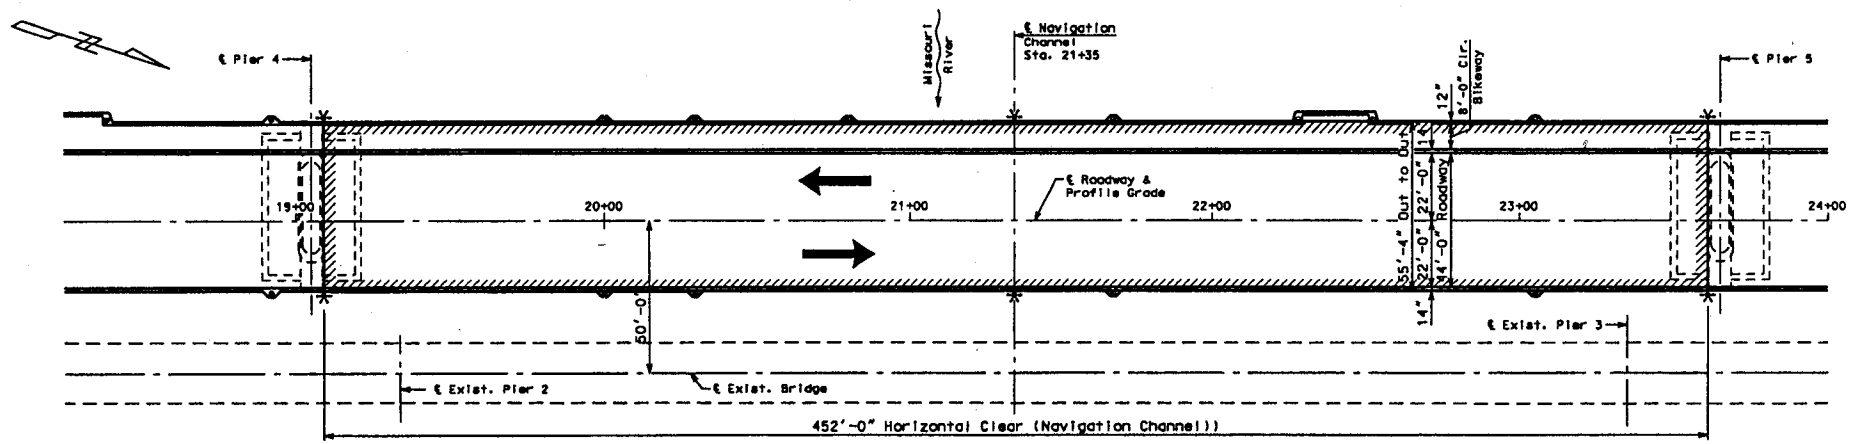

PLAN

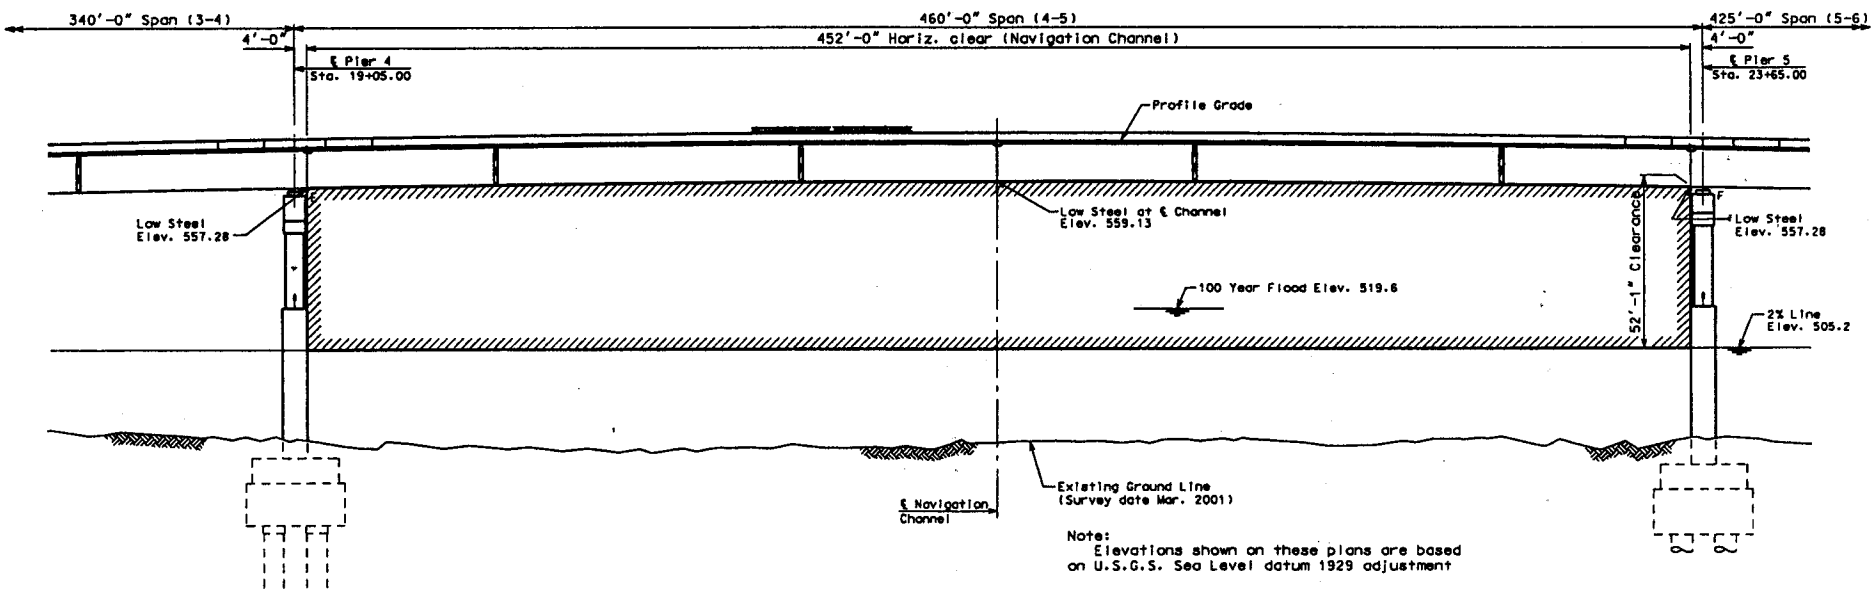

Note:
Elevations shown on these plans are based on U.S.G.S. Sea Level datum 1929 adjustment

ELEVATION

100 50 0 100

SCALE IN FEET

HARRINGTON & CORTELYOU, INC.
Consulting Engineers

PROPOSED HIGHWAY BRIDGE
MISSOURI ROUTE 19
OVER MISSOURI RIVER, MILE 97.91
AT HERMANN, MISSOURI
GASCONADE COUNTY TO MONTGOMERY COUNTY, MISSOURI
APPLICATION BY
MISSOURI DEPARTMENT OF TRANSPORTATION

SHEET 3 OF 3 REVISED MAY 2004 MARCH 2004

11:42:48 AM 6/20/2004 s:\Hermann\USCG\nav-span.dgn